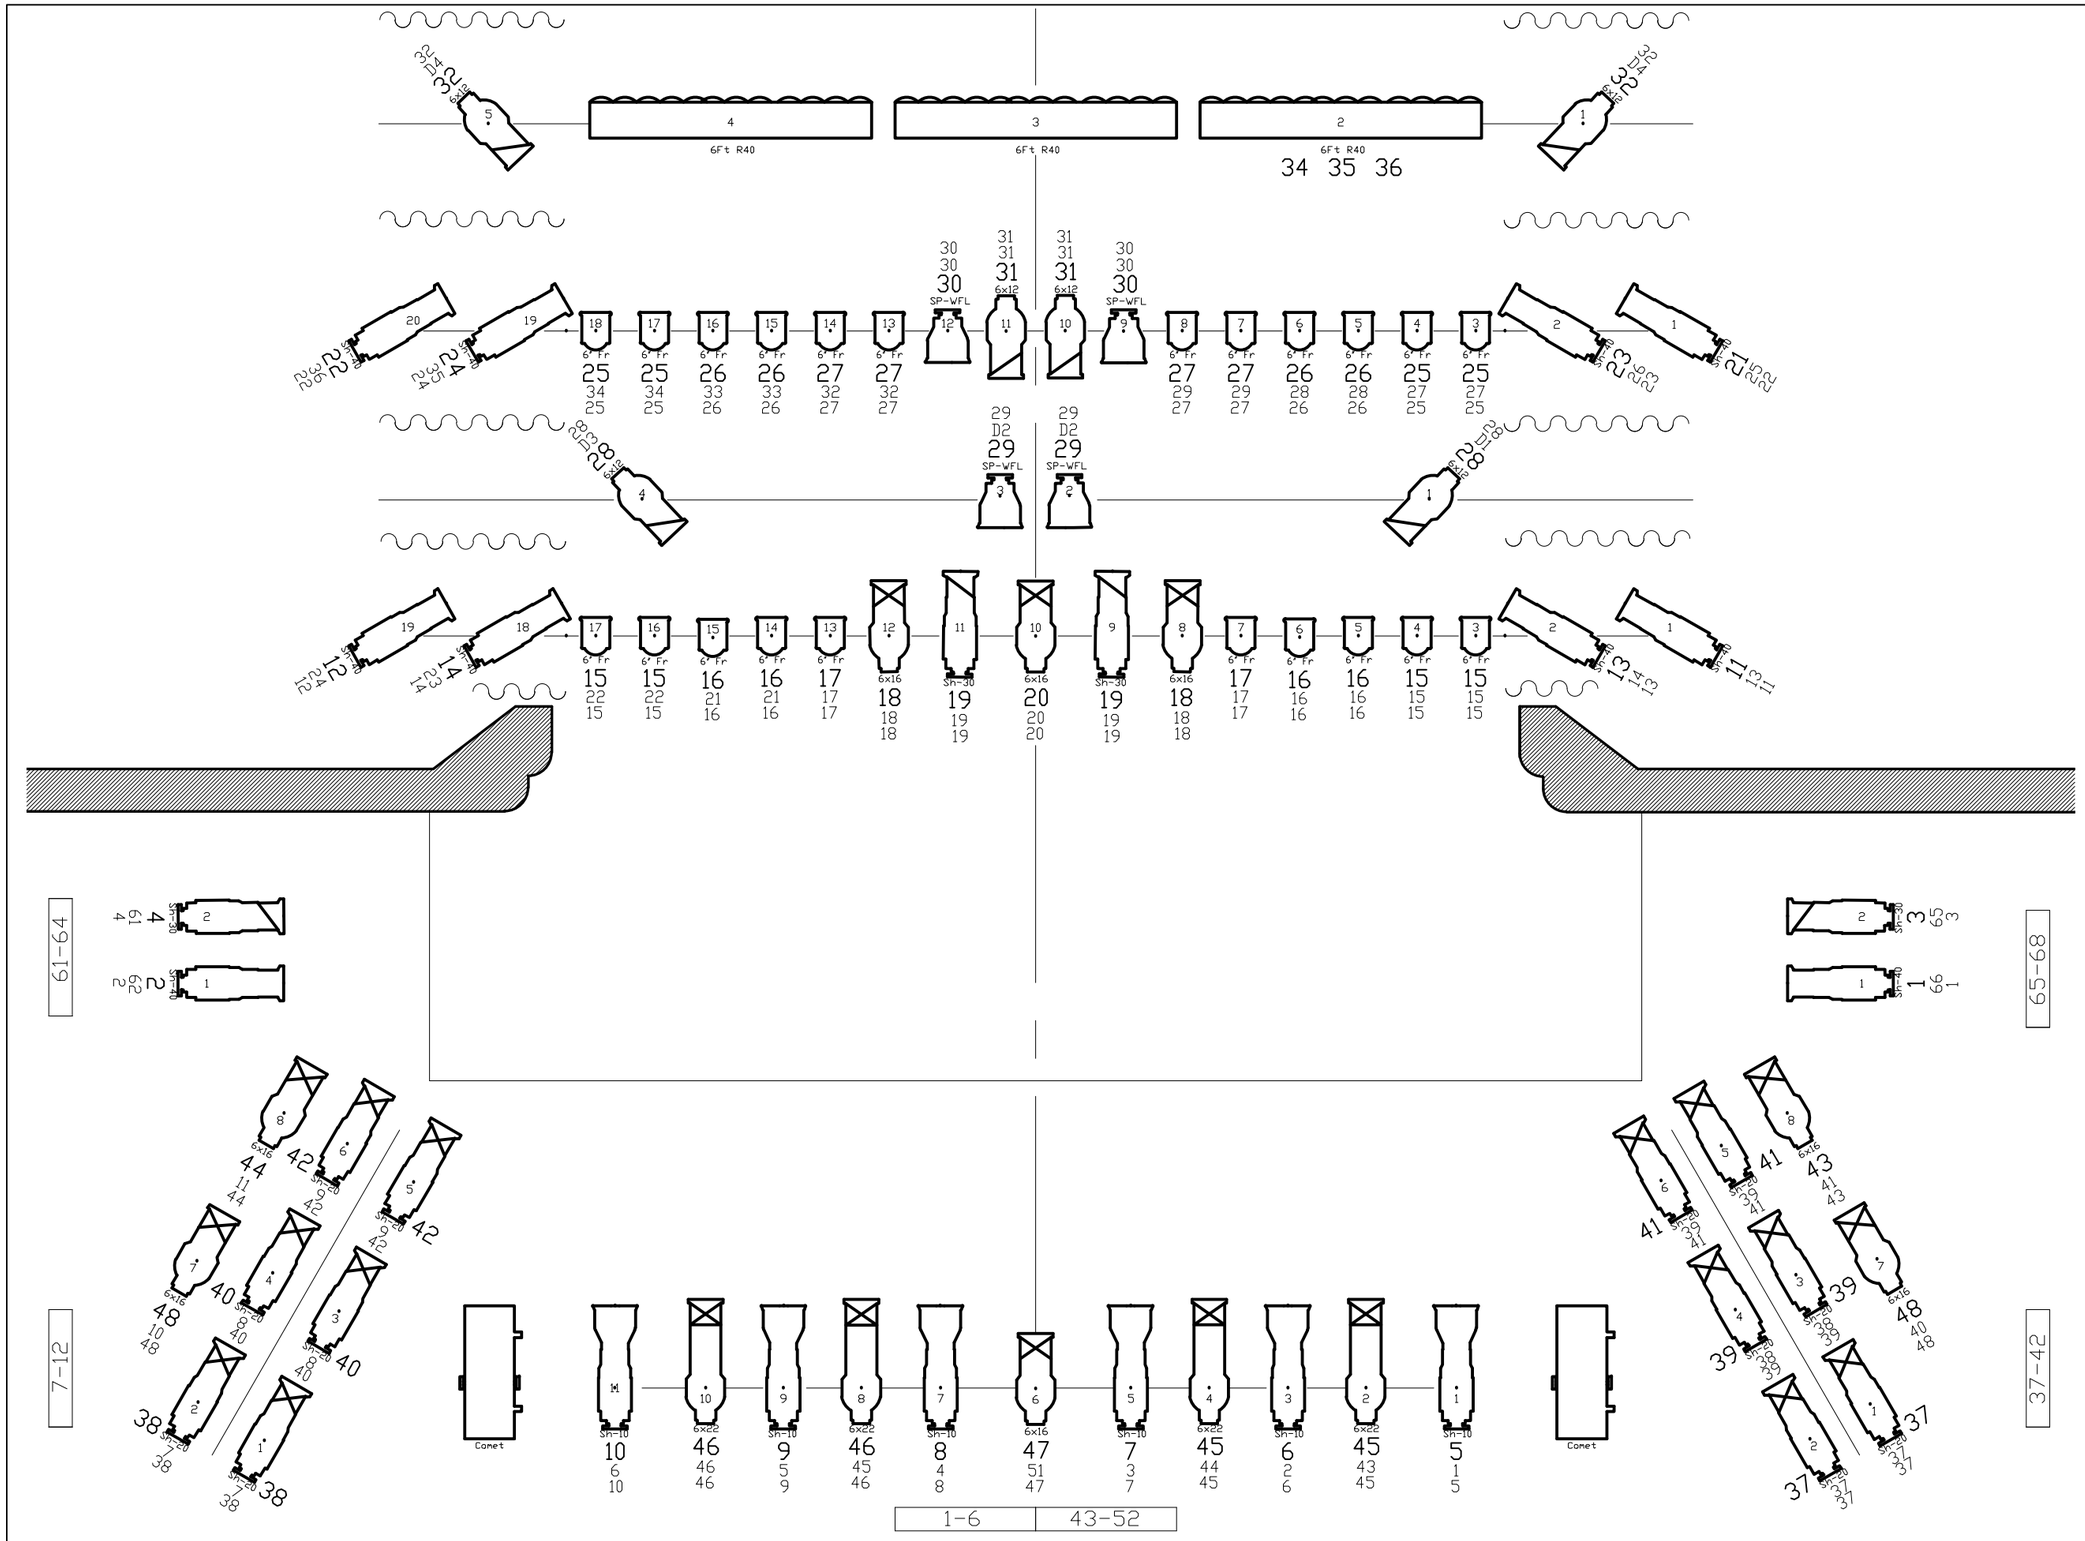

Altman 6 x 9

Altman 6 x 12

Altman 6 x 16

Altman 6 x 22

Altman StarPAR W

40° Shakespeare

30° Shakespeare

20° Shakespeare

10° Shakespeare

6" Altman Fresnel

R40 Borderlight

Altman Comet Followspot

XX — FOCUS
XXX — COLOR
1 — UNIT #
XXXXX — TYPE
XX — CHANNEL
XX — CIRCUIT
XX — DIMMER

ALL TWOFERING IS ON THE GRID
DIMMER 33 IS SPARE

This drawing is for information only. It is to be used as an indication of the general arrangement. No responsibility is taken by Irvington Town Hall Theater for inaccuracies in this drawing. It has been made from available information. Critical measurements are to be verified on site.

Irvington Town Hall Theater
85 Main Street, Irvington, New York
(914) 591-5434 prapp@irvingtonny.gov
www.irvingtontheater.com

Repertory Lighting Plot

Schematic Plan

October 2010